PLAN OF SURVEY

LOT 16, CONCESSION I
PART OF LOTS 17 & 18, CONCESSION I
PART OF LOTS 16 & 17, CONCESSION II

TOWNSHIP OF HAVELOCK

PROVISIONAL COUNTY OF HALIBURTON

SCALE: 1 INCH = 250 FEET

H. CURRY BISHOP O.L.S

1981

I REQUIRE THIS PLAN TO BE DEPOSITED UNDER THE REGISTRY ACT

APRIL 30, 1981 — DATE — H. C. BISHOP

PLAN 19R-2366

RECEIVED AND DEPOSITED

1st May 1981

Jean A. Jackson

LAND REGISTRAR FOR THE REGISTRY DIVISION OF HALIBURTON (N°19)

CAUTION: THIS IS NOT A PLAN OF SUBDIVISION WITHIN THE MEANING OF THE PLANNING ACT

SCHEDULE
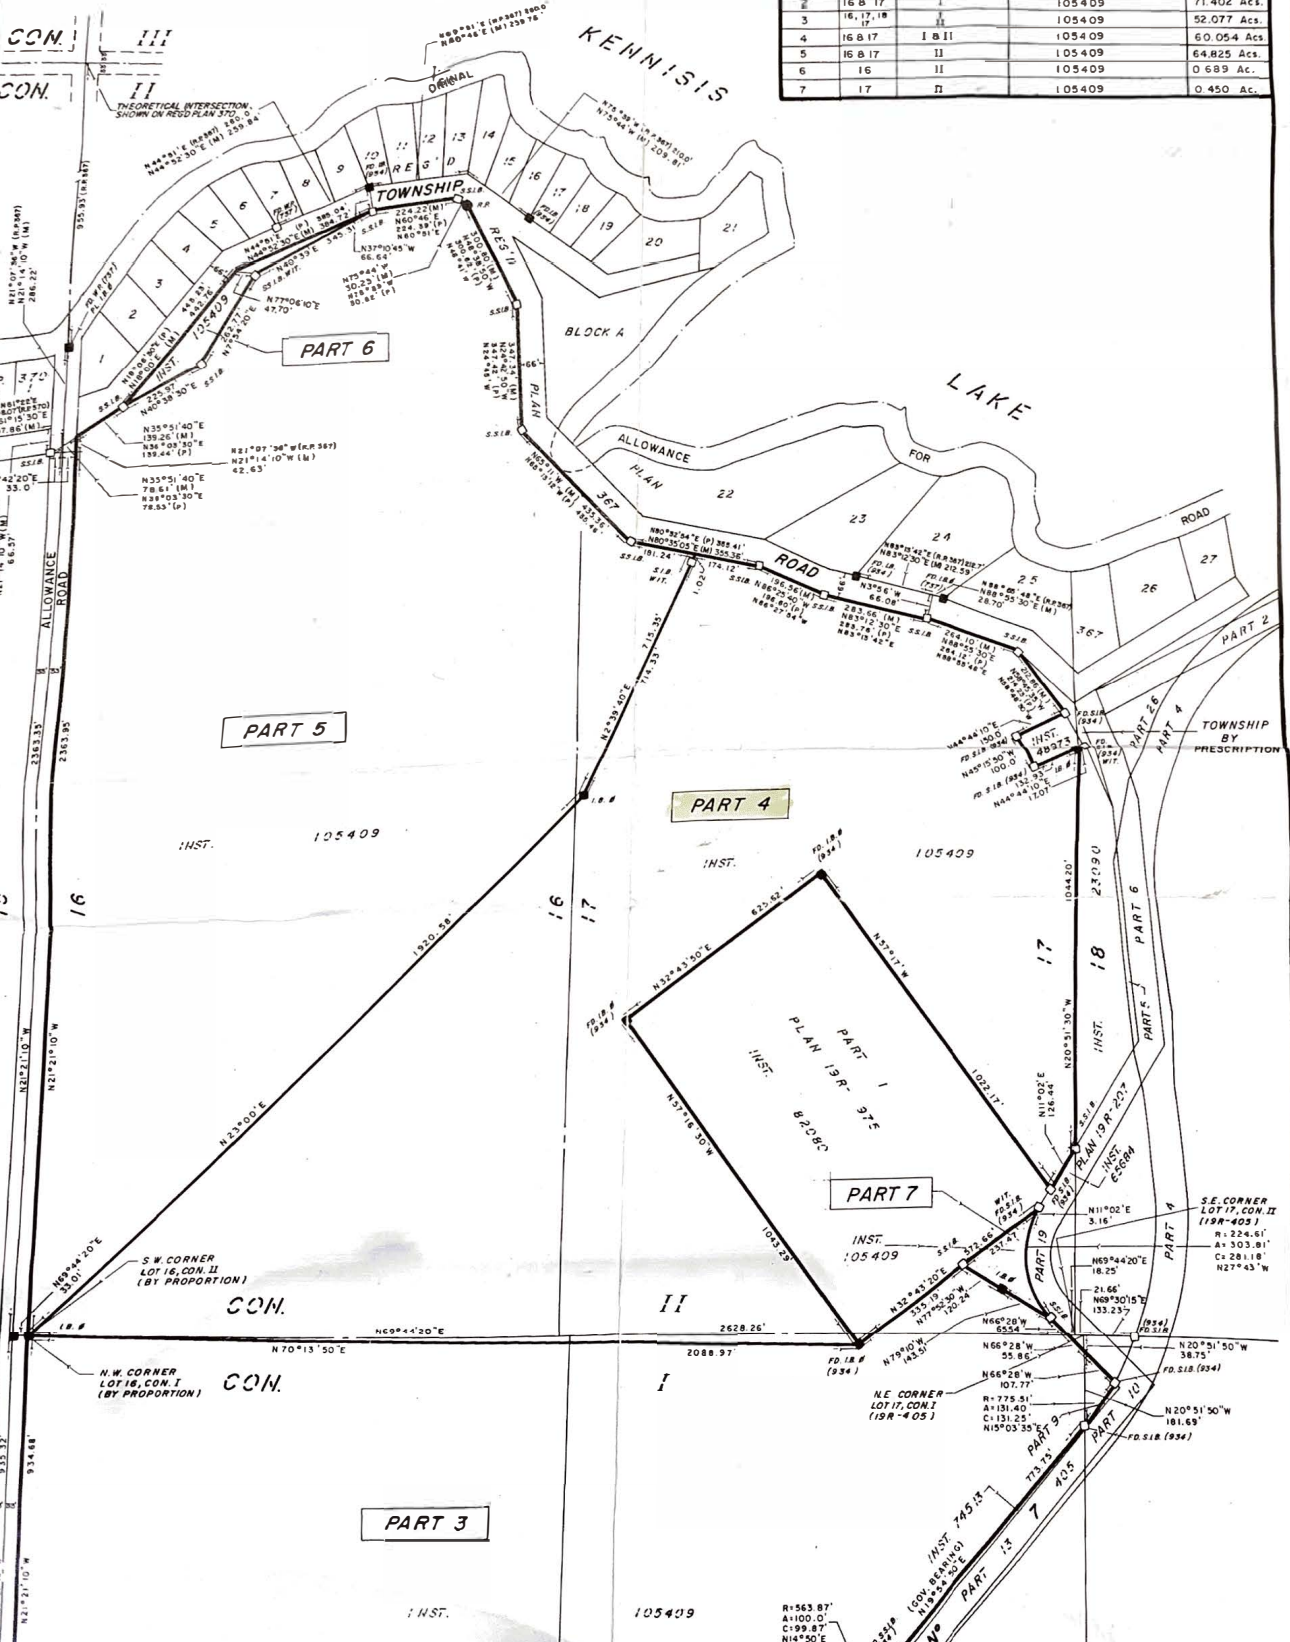
PART	LOT	CONCESSION	PART OF INSTRUMENT	AREA
1	16 & 17	I	105409	50.303 Acs.
2	16 & 17	I	105409	71.402 Acs.
3	16, 17, 18 17	I II	105409	52.077 Acs.
4	16 & 17	I & II	105409	60.054 Acs.
5	16 & 17	II	105409	64.825 Acs.
6	16	II	105409	0.689 Ac.
7	17	II	105409	0.450 Ac.